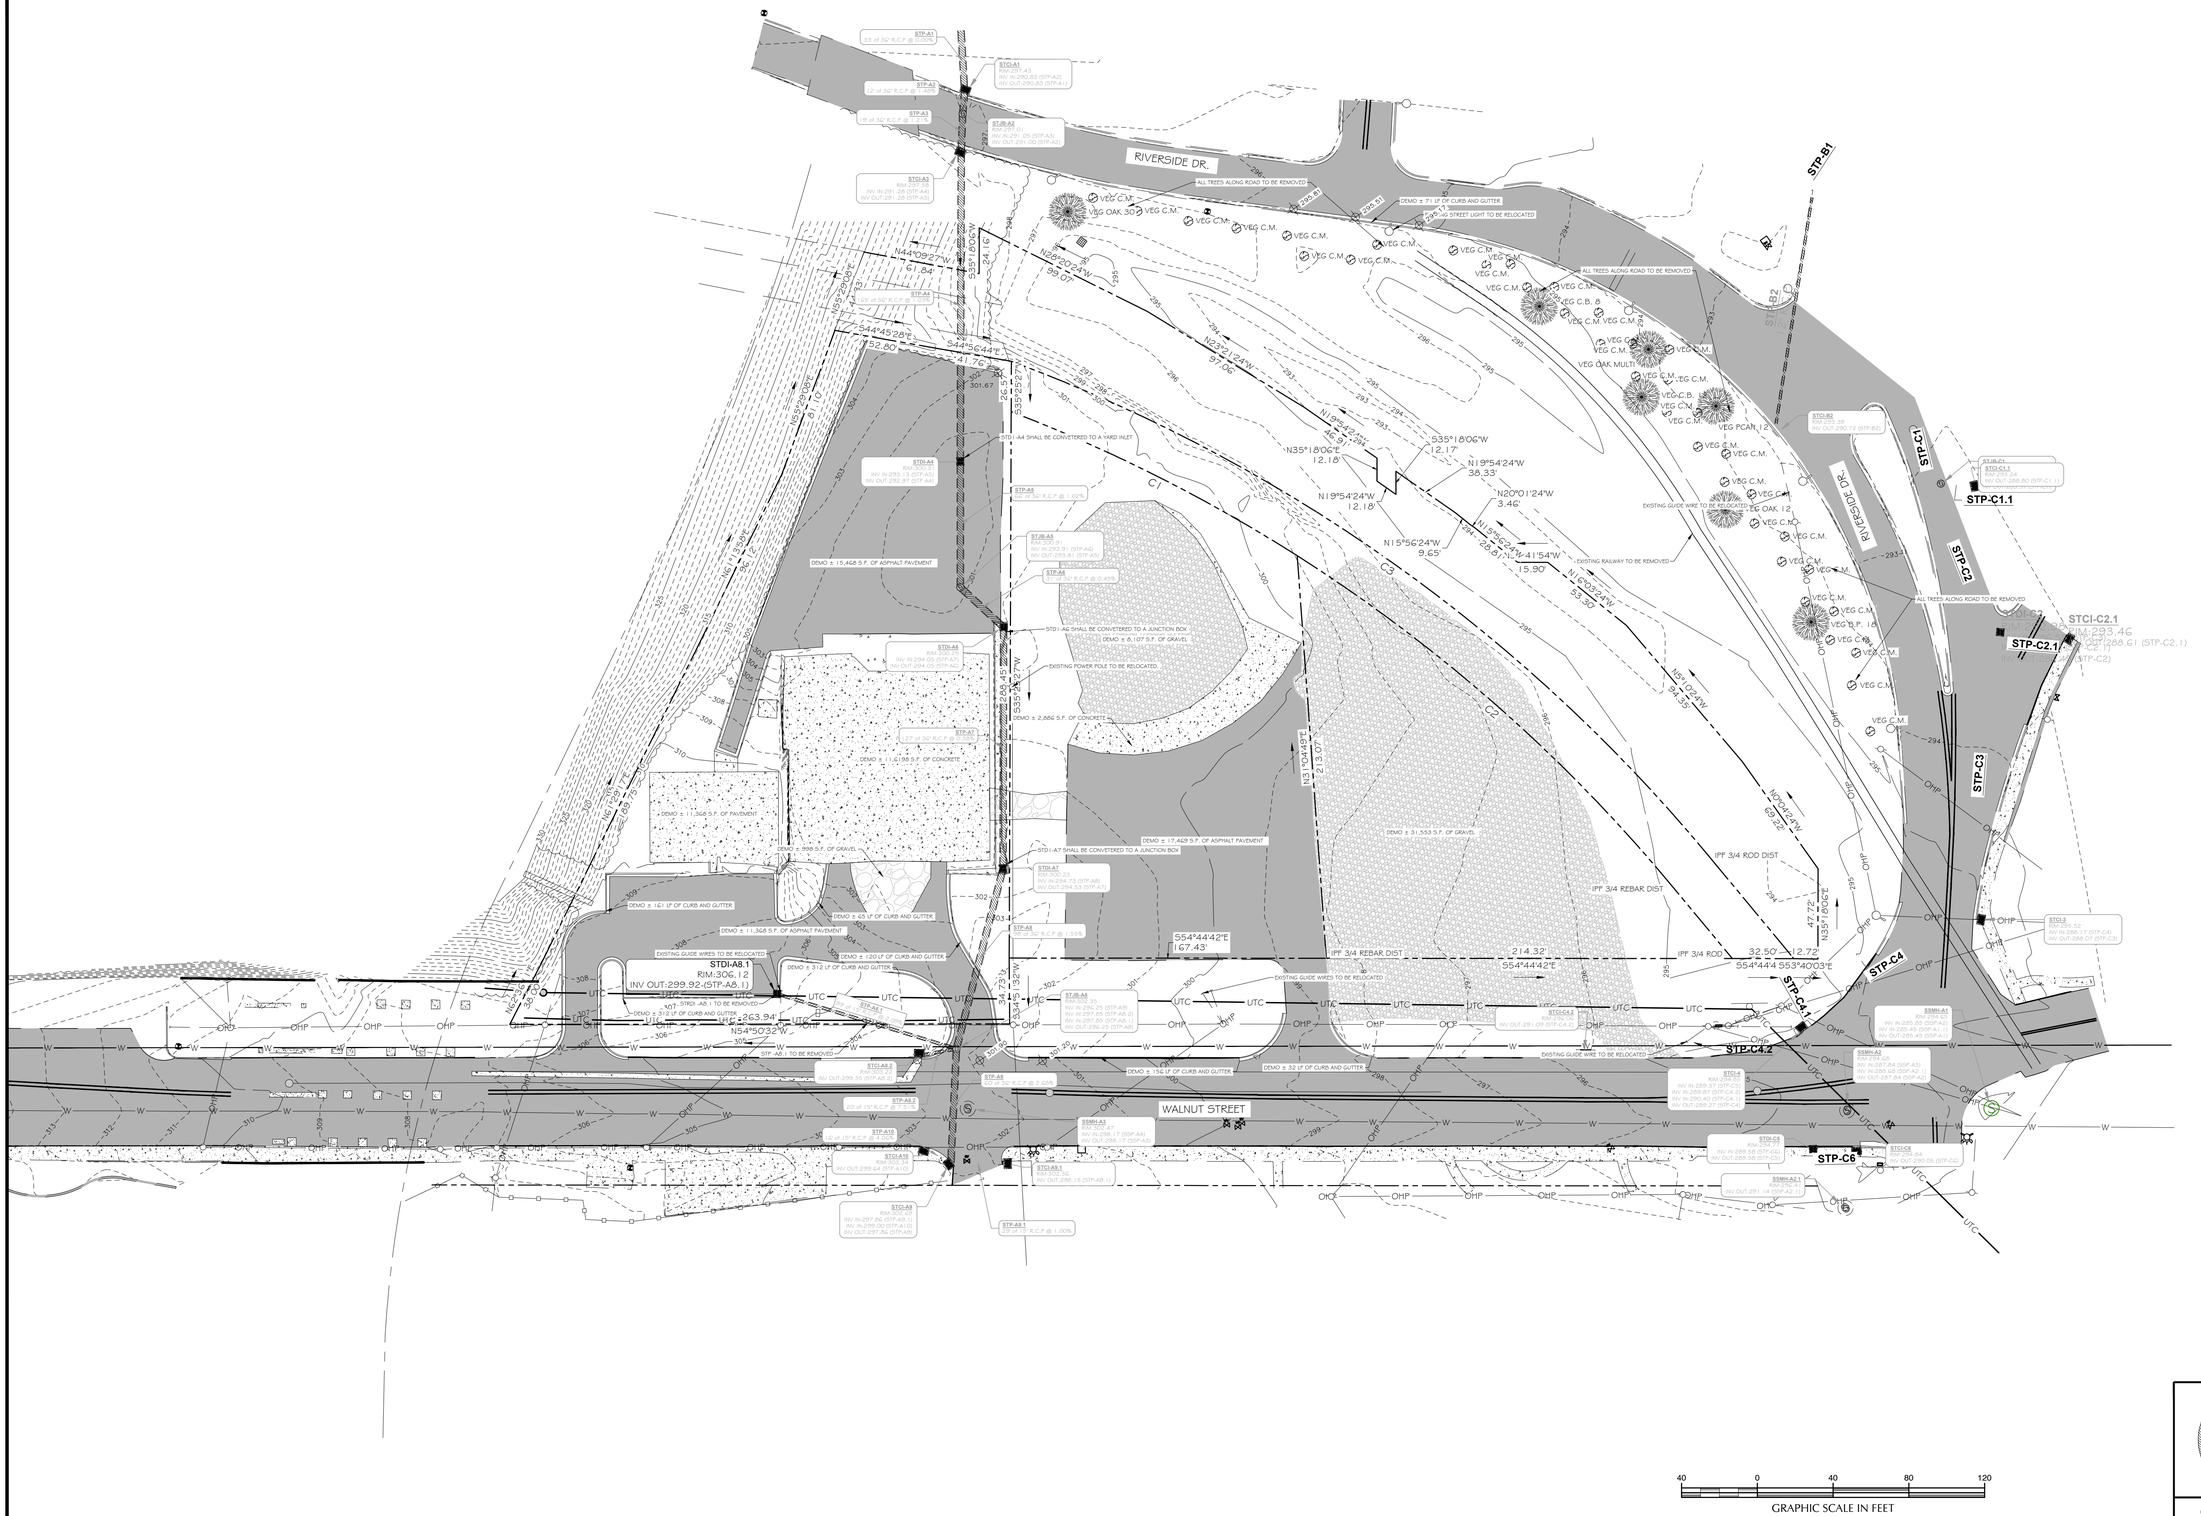

TRAVERSE
LAND SERVICES, LLC
SURVEY - PLAN - DESIGN
253 CARL VINSON PARKWAY
WARNER ROBINS, GA. 31088
478.922.7724 www.traverse-LS.com

GRAHAM ENGINEERING SERVICES
DESIGN - PLAN - CONSULTING
253 CARL VINSON PARKWAY
WARNER ROBINS, GA. 31088
478.448.5820
grahamengineeringservices.com

THIS DOCUMENT, AS AN INSTRUMENT OF SERVICE, IS THE PROPERTY OF TRAVERSE LAND SERVICES, LLC, AND IN NO PART THERE OF MAY BE USED OR REPRODUCED IN WHOLE OR IN PART WITHOUT WRITTEN PERMISSION. COPYRIGHT AS DATED TRAVERSE LAND SERVICES, LLC.

CONSTRUCTION DOCUMENTS For:

WALNUT STREET PARKING

GEORGIA
MACON-BIBB COUNTY

PN:	25026
DN:	25026-M
DRAWN BY:	CJG
FIELD DATA BY:	TLO
FIELD DATE:	-
REVIEW BY:	CJG
DATE:	11.13.25
SCALE:	1"=40'

REVISIONS
DATE:
COMMENT

SHEET C201

EXISTING CONDITIONS DEMOLITION PLAN

GEORGIA REGISTERED No. 45425 PROFESSIONAL ENGINEER CASEY JAMES GRAHAM

GSWCC L2 Design Professional Certification No. 82580

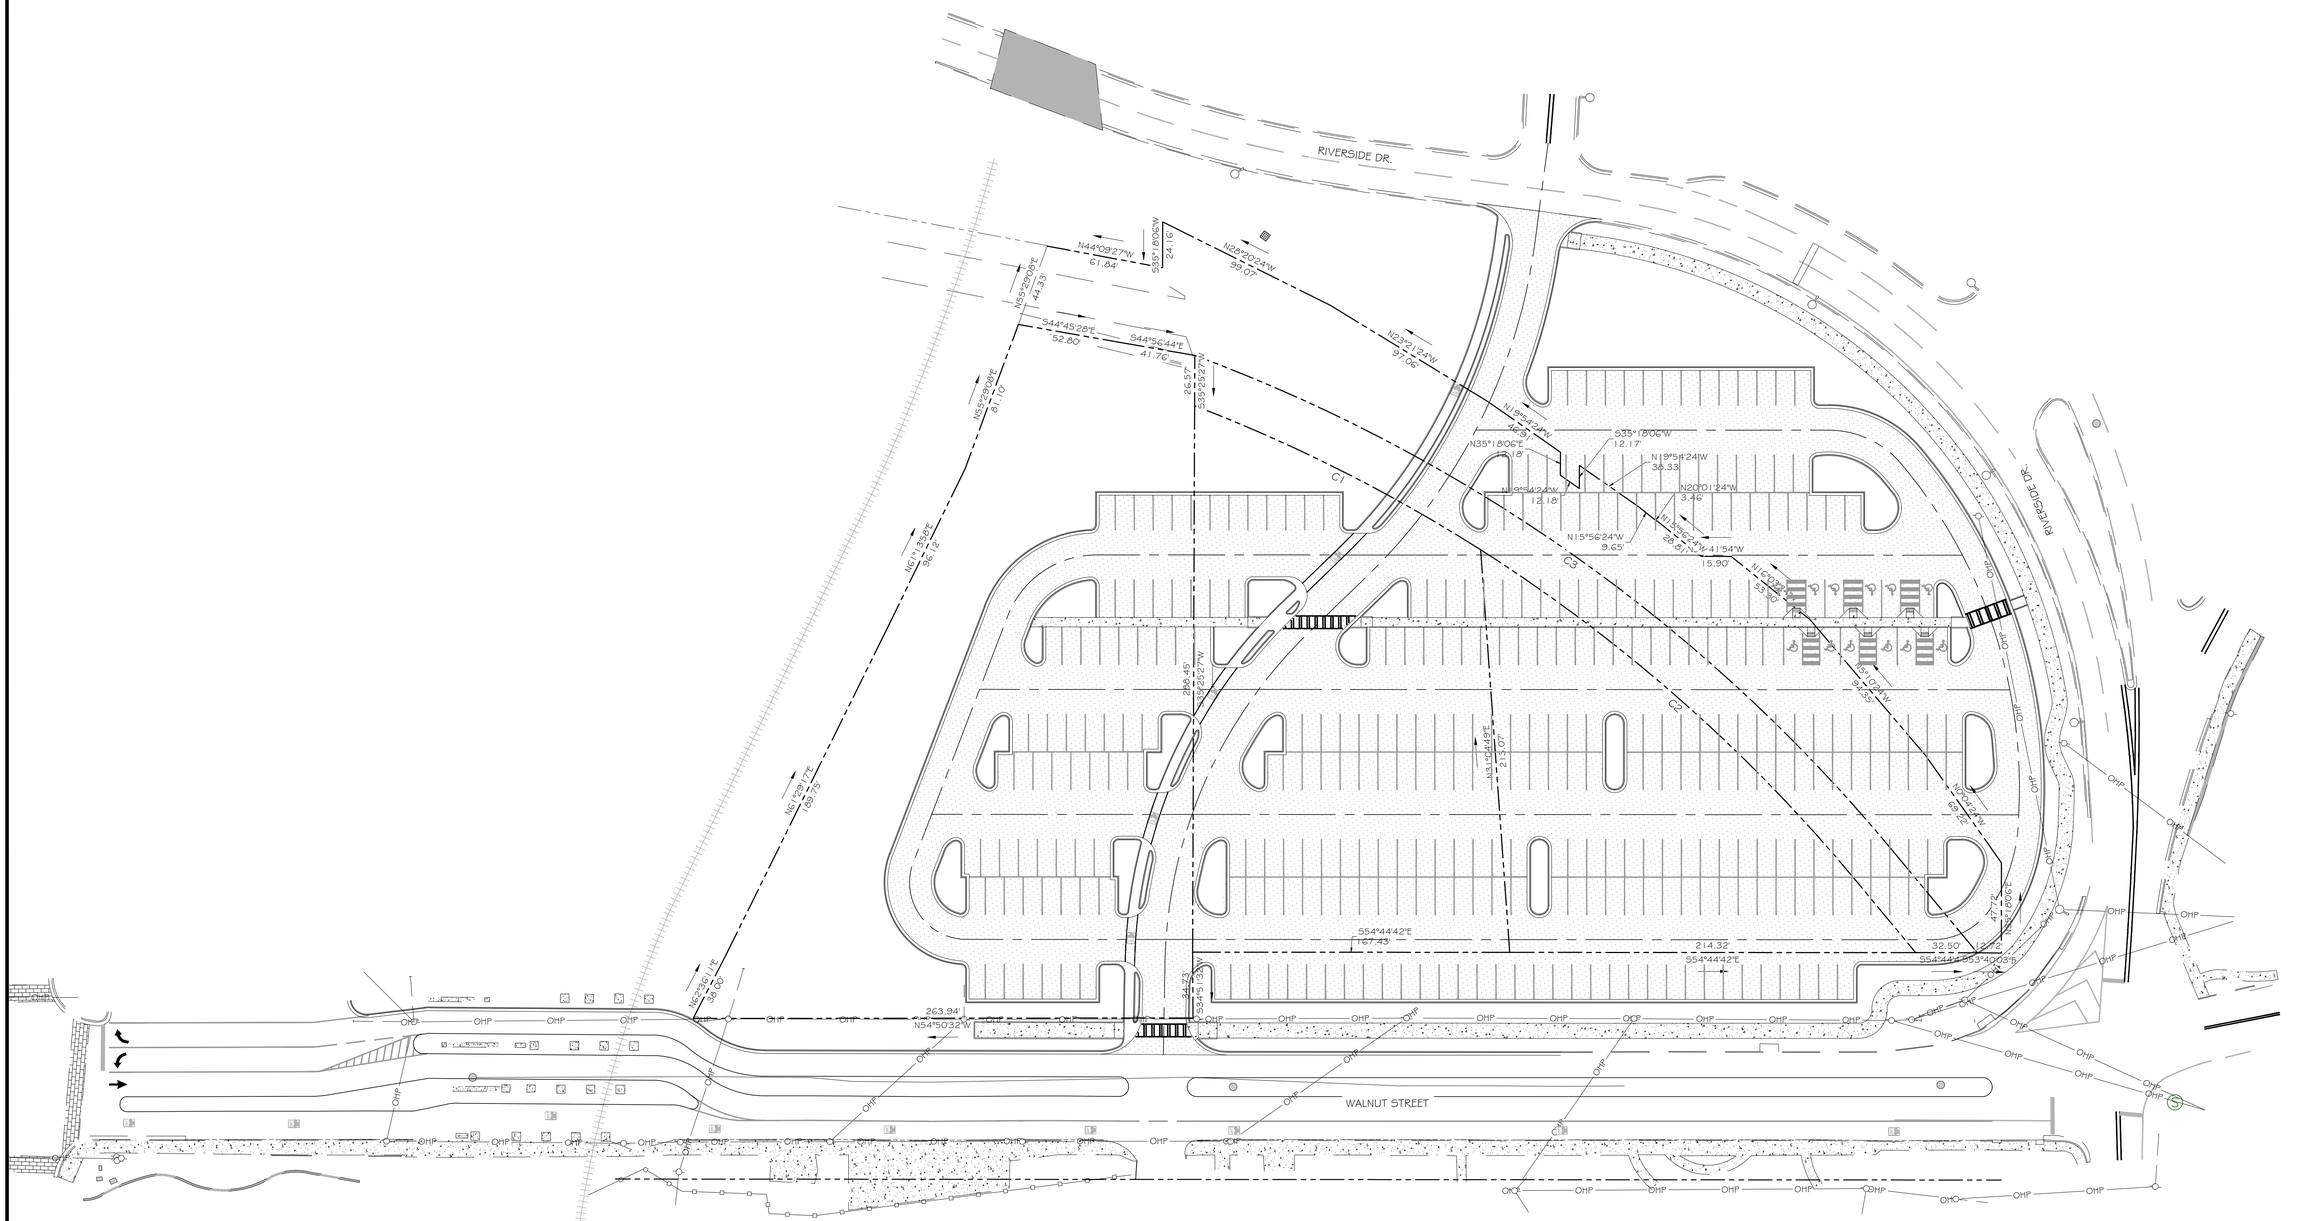

40 0 40 80 120

GRAPHIC SCALE IN FEET
SCALE: 1"=40'

GEORGIA
REGISTERED
No. 45425
PROFESSIONAL
ENGINEER
CASEY JAMES GRAHAM

GSWCC L2 Design Professional Certification No. 82580

TRAVERSE
LAND SERVICES, LLC
SURVEY - PLAN - DESIGN
253 CARL VINSON PARKWAY
WARNER ROBINS, GA. 31088
478.922.7724 www.traverse-LS.com

GRAHAM ENGINEERING SERVICES
DESIGN - PLAN - CONSULTING
253 CARL VINSON PARKWAY
WARNER ROBINS, GA. 31088
478.448.5820
grahamengineeringservices.com

THIS DOCUMENT, AS AN INSTRUMENT OF SERVICE, IS THE PROPERTY OF TRAVERSE LAND SERVICES, LLC. AND IN NO PART THERE OF MAY BE USED OR REPRODUCED IN WHOLE OR IN PART WITHOUT WRITTEN PERMISSION. COPYRIGHT AS DATED TRAVERSE LAND SERVICES, LLC.

CONSTRUCTION DOCUMENTS For:

WALNUT STREET PARKING

MACON-BIBB COUNTY

PN:	25026
DN:	25026-M
DRAWN BY:	CJG
FIELD DATA BY:	TLO
FIELD DATE:	-
REVIEW BY:	CJG
DATE:	11.13.25
SCALE:	1"=40'

REVISIONS

DATE:	COMMENT

SHEET
C301

SITE LAYOUT PLAN-1

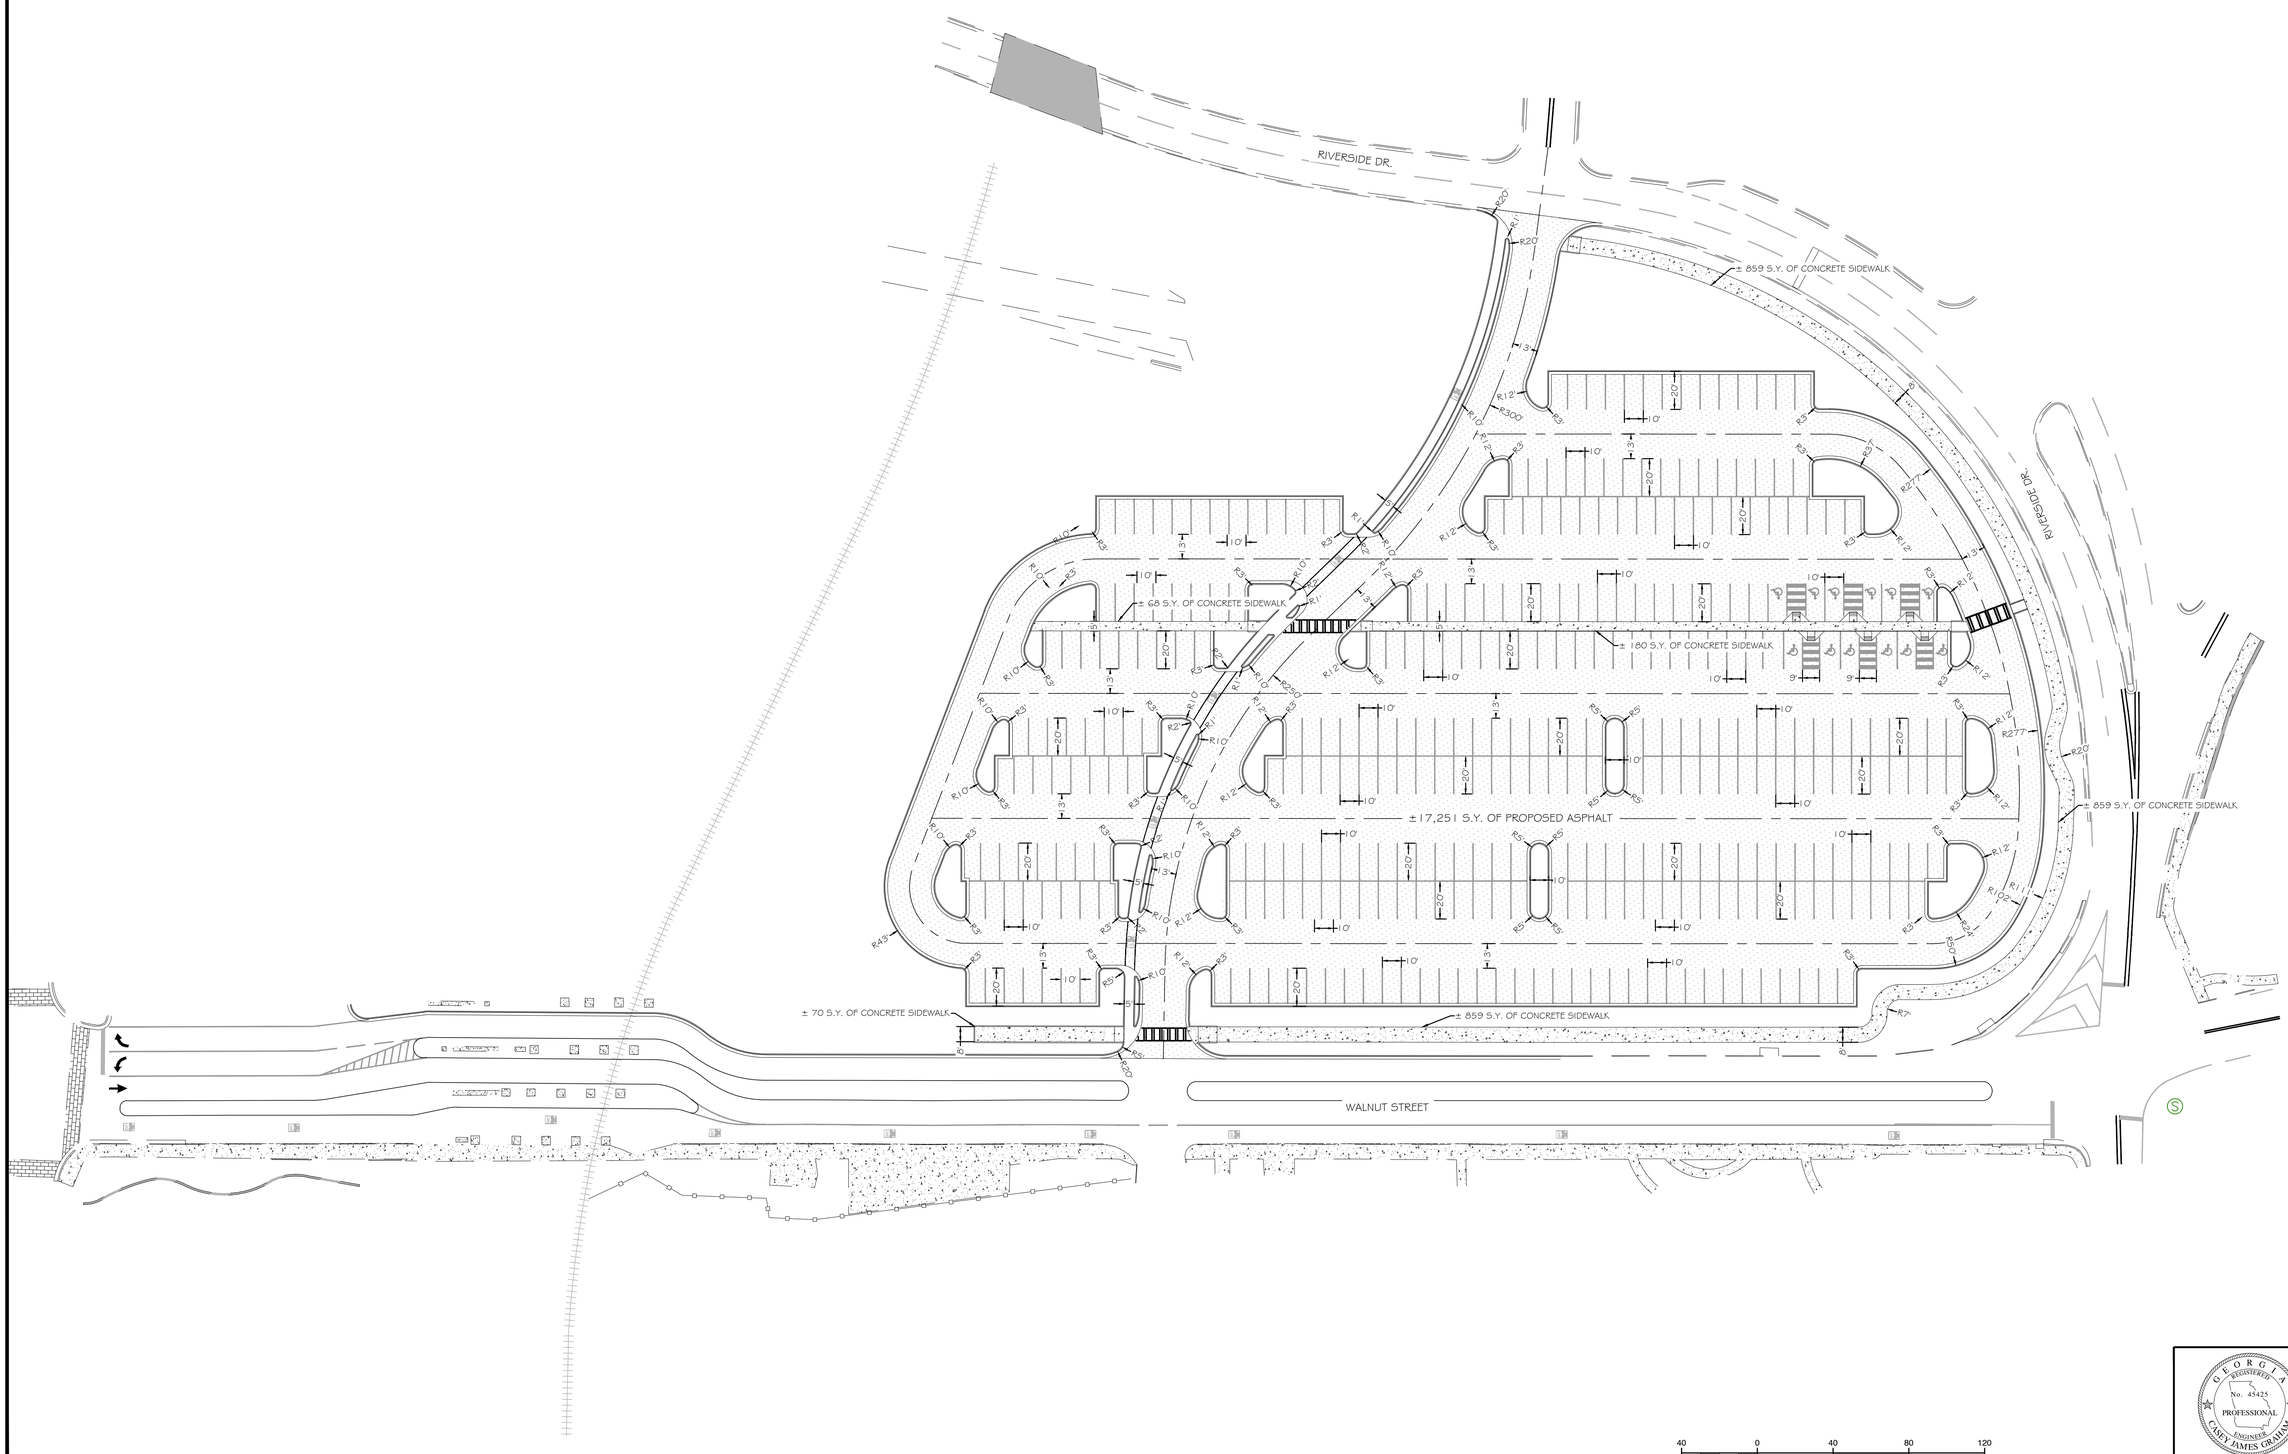

40 0 40 80 120

GRAPHIC SCALE IN FEET
SCALE: 1"=40'

GEORGIA REGISTERED No. 45425 PROFESSIONAL ENGINEER CASEY JAMES GRAHAM

GSWCC L2 Design Professional Certification No. 82580

TRAVERSE LAND SERVICES, LLC
SURVEY - PLAN - DESIGN
253 CARL VINSON PARKWAY
WARNER ROBINS, GA. 31088
478.922.7724 www.traverse-LS.com

GRAHAM ENGINEERING SERVICES
DESIGN - PLAN - CONSULTING
253 CARL VINSON PARKWAY
WARNER ROBINS, GA. 31088
478.449.5820
grahamengineeringservices.com

THIS DOCUMENT, AS AN INSTRUMENT OF SERVICE, IS THE PROPERTY OF TRAVERSE LAND SERVICES, LLC. AND IN NO PART THERE OF MAY BE USED OR REPRODUCED IN WHOLE OR IN PART WITHOUT WRITTEN PERMISSION. COPYRIGHT AS DATED TRAVERSE LAND SERVICES, LLC.

CONSTRUCTION DOCUMENTS For:

WALNUT STREET PARKING

GEORGIA
MACON-BIBB COUNTY

PN:	25026
DN:	25026-M
DRAWN BY:	CJG
FIELD DATA BY:	TLO
FIELD DATE:	-
REVIEW BY:	CJG
DATE:	11.13.25
SCALE:	1"=40'

REVISIONS

DATE:	COMMENT

SHEET
C301

SITE LAYOUT PLAN-2

PHASE 1 WORK

RIVERSIDE DR.

WALNUT STREET

SSP-A5
8" VITRIFIED CLAY

SSP-A4
8" VITRIFIED CLAY

SSP-A2.1
8 inch PVC

SSP-A1.1
8 inch PVC

STP-C1.1

STP-C2.1

STP-C4.2

STP-C6

GRAPHIC SCALE IN FEET
SCALE: 1"=40'

GSWCC L2 Design Professional Certification No. 82580

TRAVERSE
LAND SERVICES, LLC
SURVEY - PLAN - DESIGN
253 CARL VINSON PARKWAY
WARNER ROBINS, GA. 31088
478.922.7724 www.traverse-LS.com

GRAHAM ENGINEERING SERVICES
DESIGN - PLAN - CONSULTING
253 CARL VINSON PARKWAY
WARNER ROBINS, GA. 31088
4 7 8 . 4 4 9 . 5 8 2 0
grahamengineeringservices.com

THIS DOCUMENT, AS AN INSTRUMENT OF SERVICE, IS THE PROPERTY OF TRAVERSE LAND SERVICES, LLC. AND IN NO PART THERE OF MAY BE USED OR REPRODUCED IN WHOLE OR IN PART WITHOUT WRITTEN PERMISSION. COPYRIGHT AS DATED TRAVERSE LAND SERVICES, LLC.

CONSTRUCTION DOCUMENTS For:

WALNUT STREET PARKING

GEORGIA

MACON-BIBB COUNTY

PN:	25026
DN:	25026-M
DRAWN BY:	CJG
FIELD DATA BY:	TLO
FIELD DATE:	-
REVIEW BY:	CJG
DATE:	11.13.25
SCALE:	1"=40'

REVISIONS

DATE:	COMMENT

GEORGIA REGISTERED No. 45425 PROFESSIONAL ENGINEER CASEY JAMES GRAHAM

SHEET C401

GRADING AND DRAINAGE PLAN