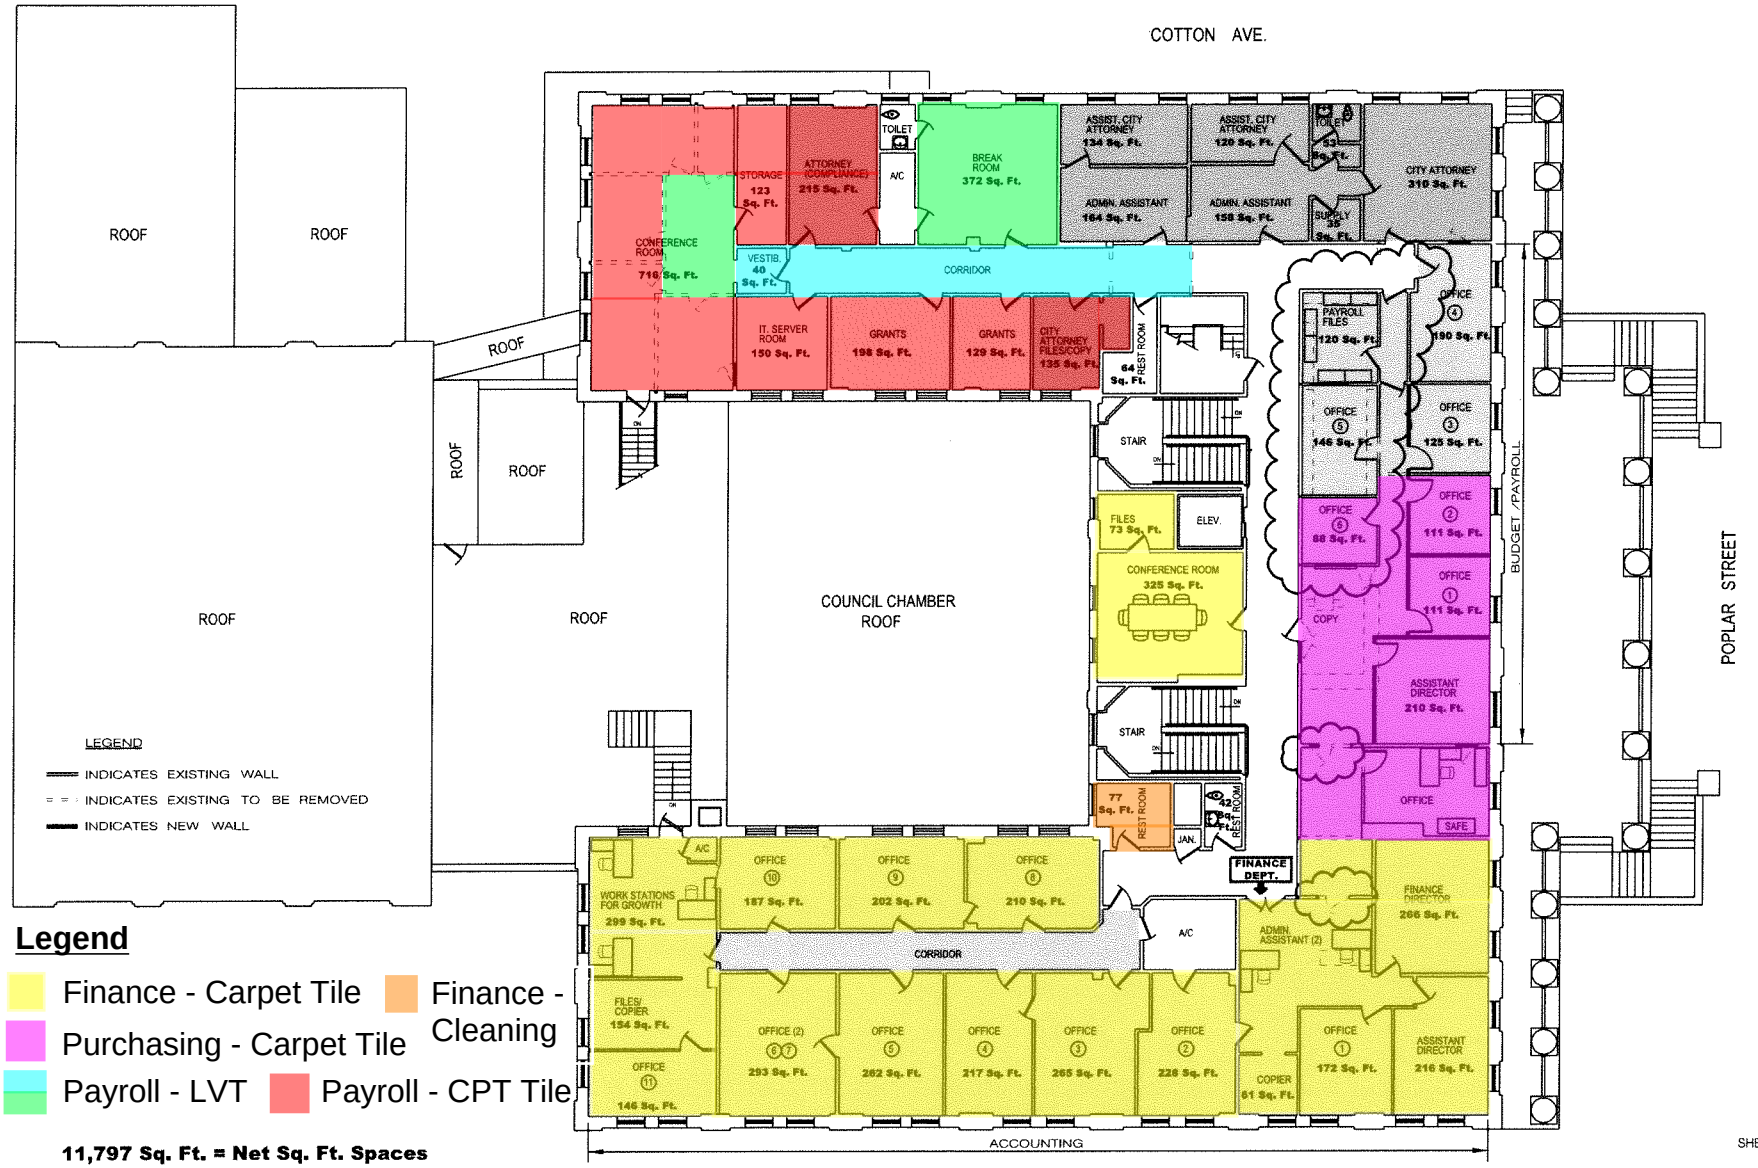
COTTON AVE.
ROOF
ROOF
ROOF
ROOF
ROOF
ROOF
ROOF
COUNCIL CHAMBER ROOF
CONFERENCE ROOM 716 Sq. Ft.
STORAGE 123 Sq. Ft.
ATTORNEY (COMPLIANCE) 215 Sq. Ft.
TOILET
A/C
BREAK ROOM 372 Sq. Ft.
ASSIST. CITY ATTORNEY 134 Sq. Ft.
ASSIST. CITY ATTORNEY 120 Sq. Ft.
TOILET 53 Sq. Ft.
CITY ATTORNEY 216 Sq. Ft.
ADMIN. ASSISTANT 164 Sq. Ft.
ADMIN. ASSISTANT 158 Sq. Ft.
SUPPLY 35 Sq. Ft.
VESTIB. 40 Sq. Ft.
CORRIDOR
IT. SERVER ROOM 150 Sq. Ft.
GRANTS 198 Sq. Ft.
GRANTS 129 Sq. Ft.
CITY ATTORNEY FILES/COPY 135 Sq. Ft.
64 Sq. Ft. REST ROOM
PAYROLL FILES 120 Sq. Ft.
OFFICE 4 190 Sq. Ft.
OFFICE 5 146 Sq. Ft.
OFFICE 3 125 Sq. Ft.
STAIR
FILES 73 Sq. Ft.
ELEV.
OFFICE 6 88 Sq. Ft.
OFFICE 2 111 Sq. Ft.
CONFERENCE ROOM 325 Sq. Ft.
OFFICE 1 111 Sq. Ft.
COPY
ASSISTANT DIRECTOR 210 Sq. Ft.
BUDGET /PAYROLL
POPLAR STREET
STAIR
77 Sq. Ft. REST ROOM
40 Sq. Ft. REST ROOM
JAN.
OFFICE
SAFE
FINANCE DEPT.
A/C
OFFICE 10 187 Sq. Ft.
OFFICE 9 202 Sq. Ft.
OFFICE 8 210 Sq. Ft.
WORK STATIONS FOR GROWTH 299 Sq. Ft.
FINANCE DIRECTOR 266 Sq. Ft.
CORRIDOR
A/C
ADMIN. ASSISTANT (2)
FILES/ COPIER 154 Sq. Ft.
OFFICE (2) 6 7 293 Sq. Ft.
OFFICE 5 262 Sq. Ft.
OFFICE 4 217 Sq. Ft.
OFFICE 3 265 Sq. Ft.
OFFICE 2 228 Sq. Ft.
OFFICE 1 172 Sq. Ft.
ASSISTANT DIRECTOR 216 Sq. Ft.
OFFICE 11 146 Sq. Ft.
COPIER 61 Sq. Ft.
ACCOUNTING
FIRST STREET
LEGEND
INDICATES EXISTING WALL
INDICATES EXISTING TO BE REMOVED
INDICATES NEW WALL
Legend
Finance - Carpet Tile
Finance - Cleaning
Purchasing - Carpet Tile
Payroll - LVT
Payroll - CPT Tile
11,797 Sq. Ft. = Net Sq. Ft. Spaces
12,076 Sq. Ft. = Net Sq. Ft. Total
THIRD FLOOR PLAN - FINANCE DEPARTMENT
1 / 16" = 1' - 0"
GRAPHIC SCALE IN FEET
10 5 0 5 10
MACON - BIBB COUNTY
CONSOLIDATION FACILITIES STUDY
CITY HALL
CORNER FIRST & POPLAR STREET MACON, GEORGIA
bbB inc.
SHEET No. CH-A1.3a
OF 2
DATE: 8 NOV. 2013
REVISED: 4 DEC. 2013
16 JAN.2014
PROJECT No. 12-027