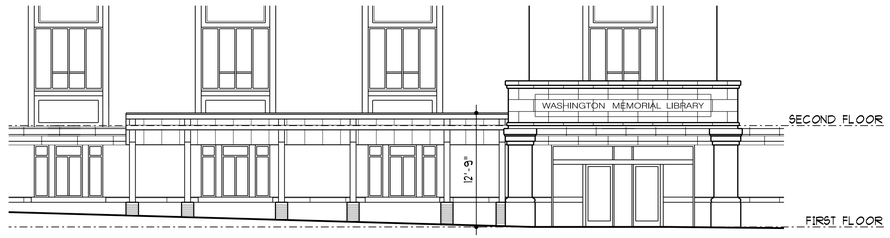

1 CANOPY FRONT ELEVATION
1/8" = 1'-0"

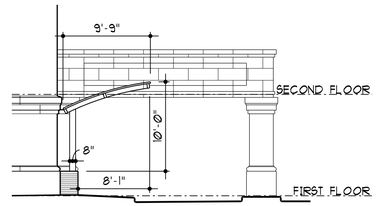

2 CANOPY SIDE ELEVATION
1/8" = 1'-0"

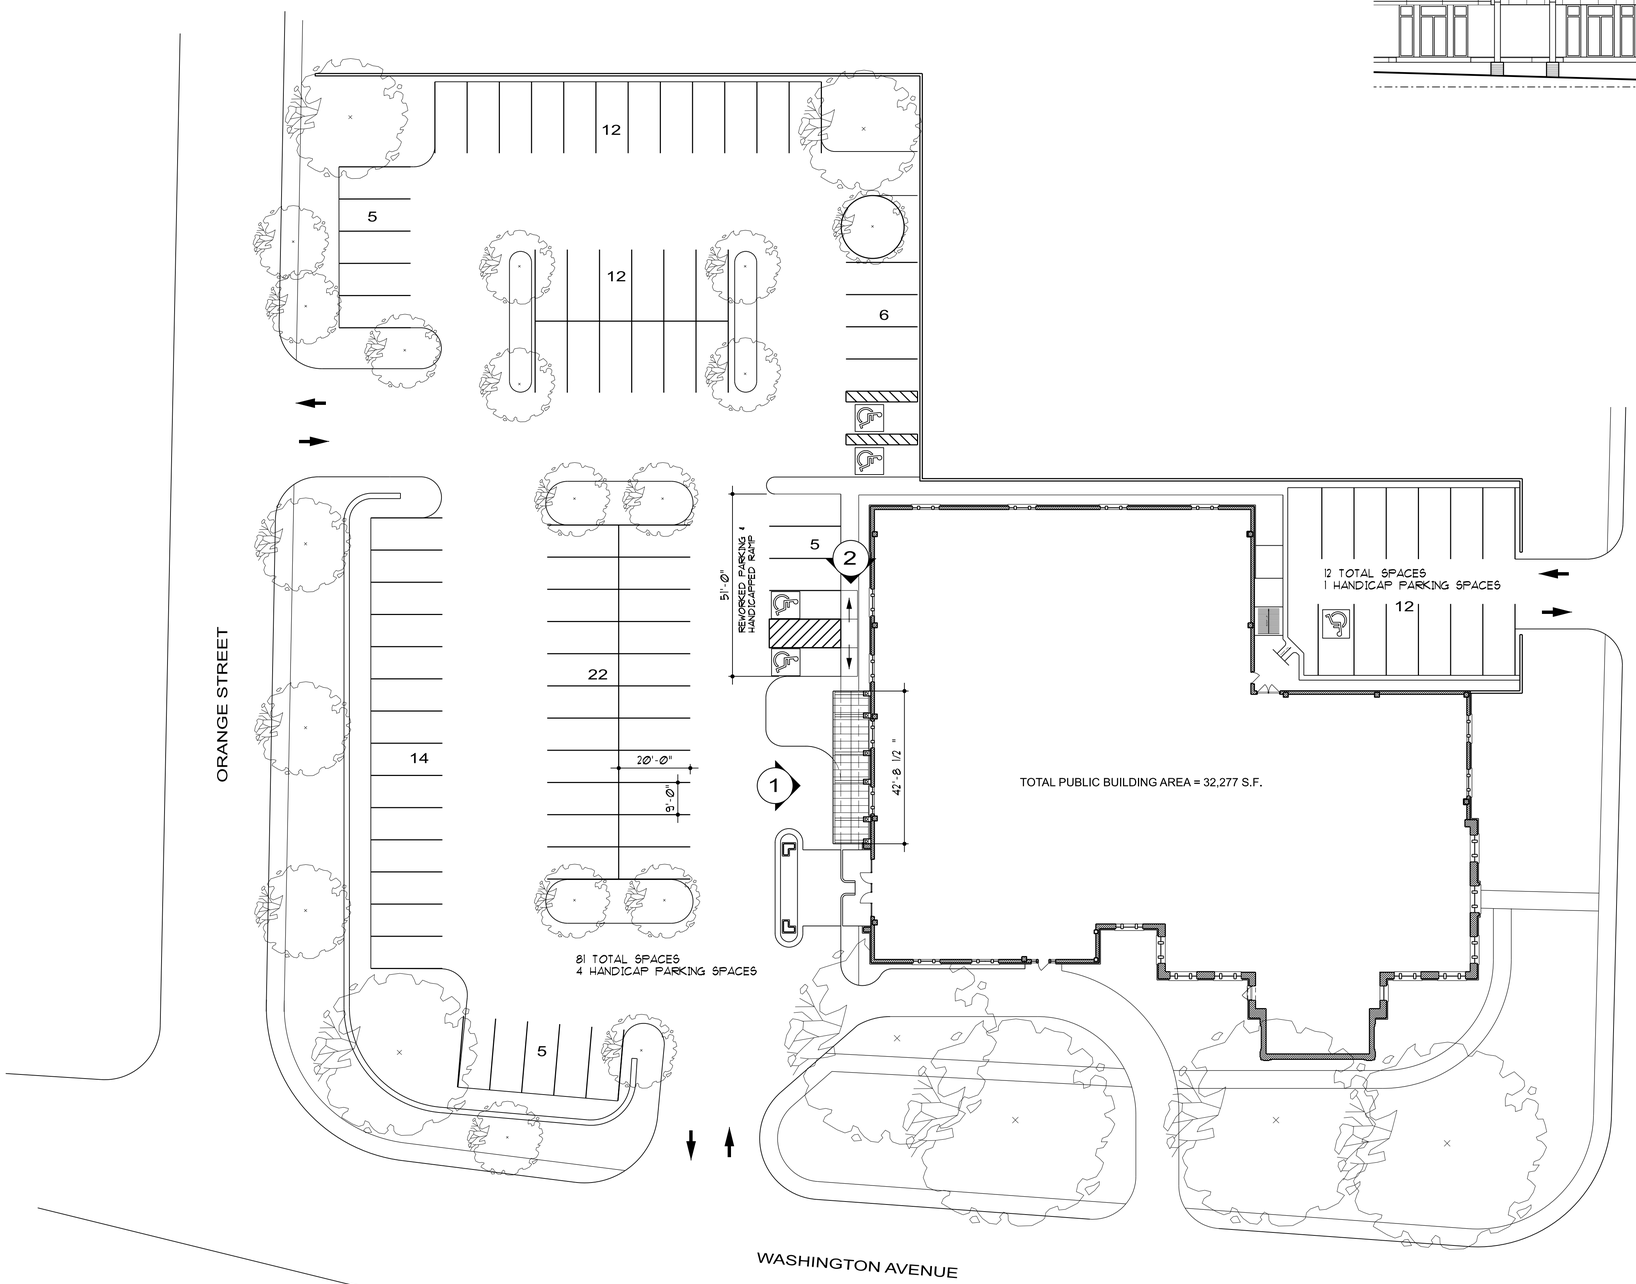

SCHEMATIC SITE PLAN
1" = 20'-0"

GRAPHIC SCALE IN FEET
0 25 50

btbb inc.
ARCHITECTS | PLANNERS
609 Cherry Street, Macon, GA 31201
478.742.1208 / www.btbbinc.com

© COPYRIGHT 2021 BTBB inc.
NOT FOR REPRODUCTION

NOT FOR CONSTRUCTION

The delivery of this drawing should not be construed to provide any express warranty or guarantee to anyone that all dimensions, details, etc are exact or to indicate that the use of this drawing implies any review and approval of the design professional for any future use. Any use of the information on this drawing is at the sole risk and liability of the user.

PORTE COCHERE MODIFICATIONS AND CANOPY ADDITION FOR
WASHINGTON MEMORIAL LIBRARY
1180 WASHINGTON AVENUE MACON, GEORGIA

Drawing Issue Schedule	
7-26-2021	Schematic Design
Project No:	2021-24

Schematic Site Plan

AS1.1

F:\PROJECTS\2021-24 WML 1½2 Porte Cochere Renovations\Schematic Design\2021-24 ASU SITE PLAN.dgn
7/26/2021