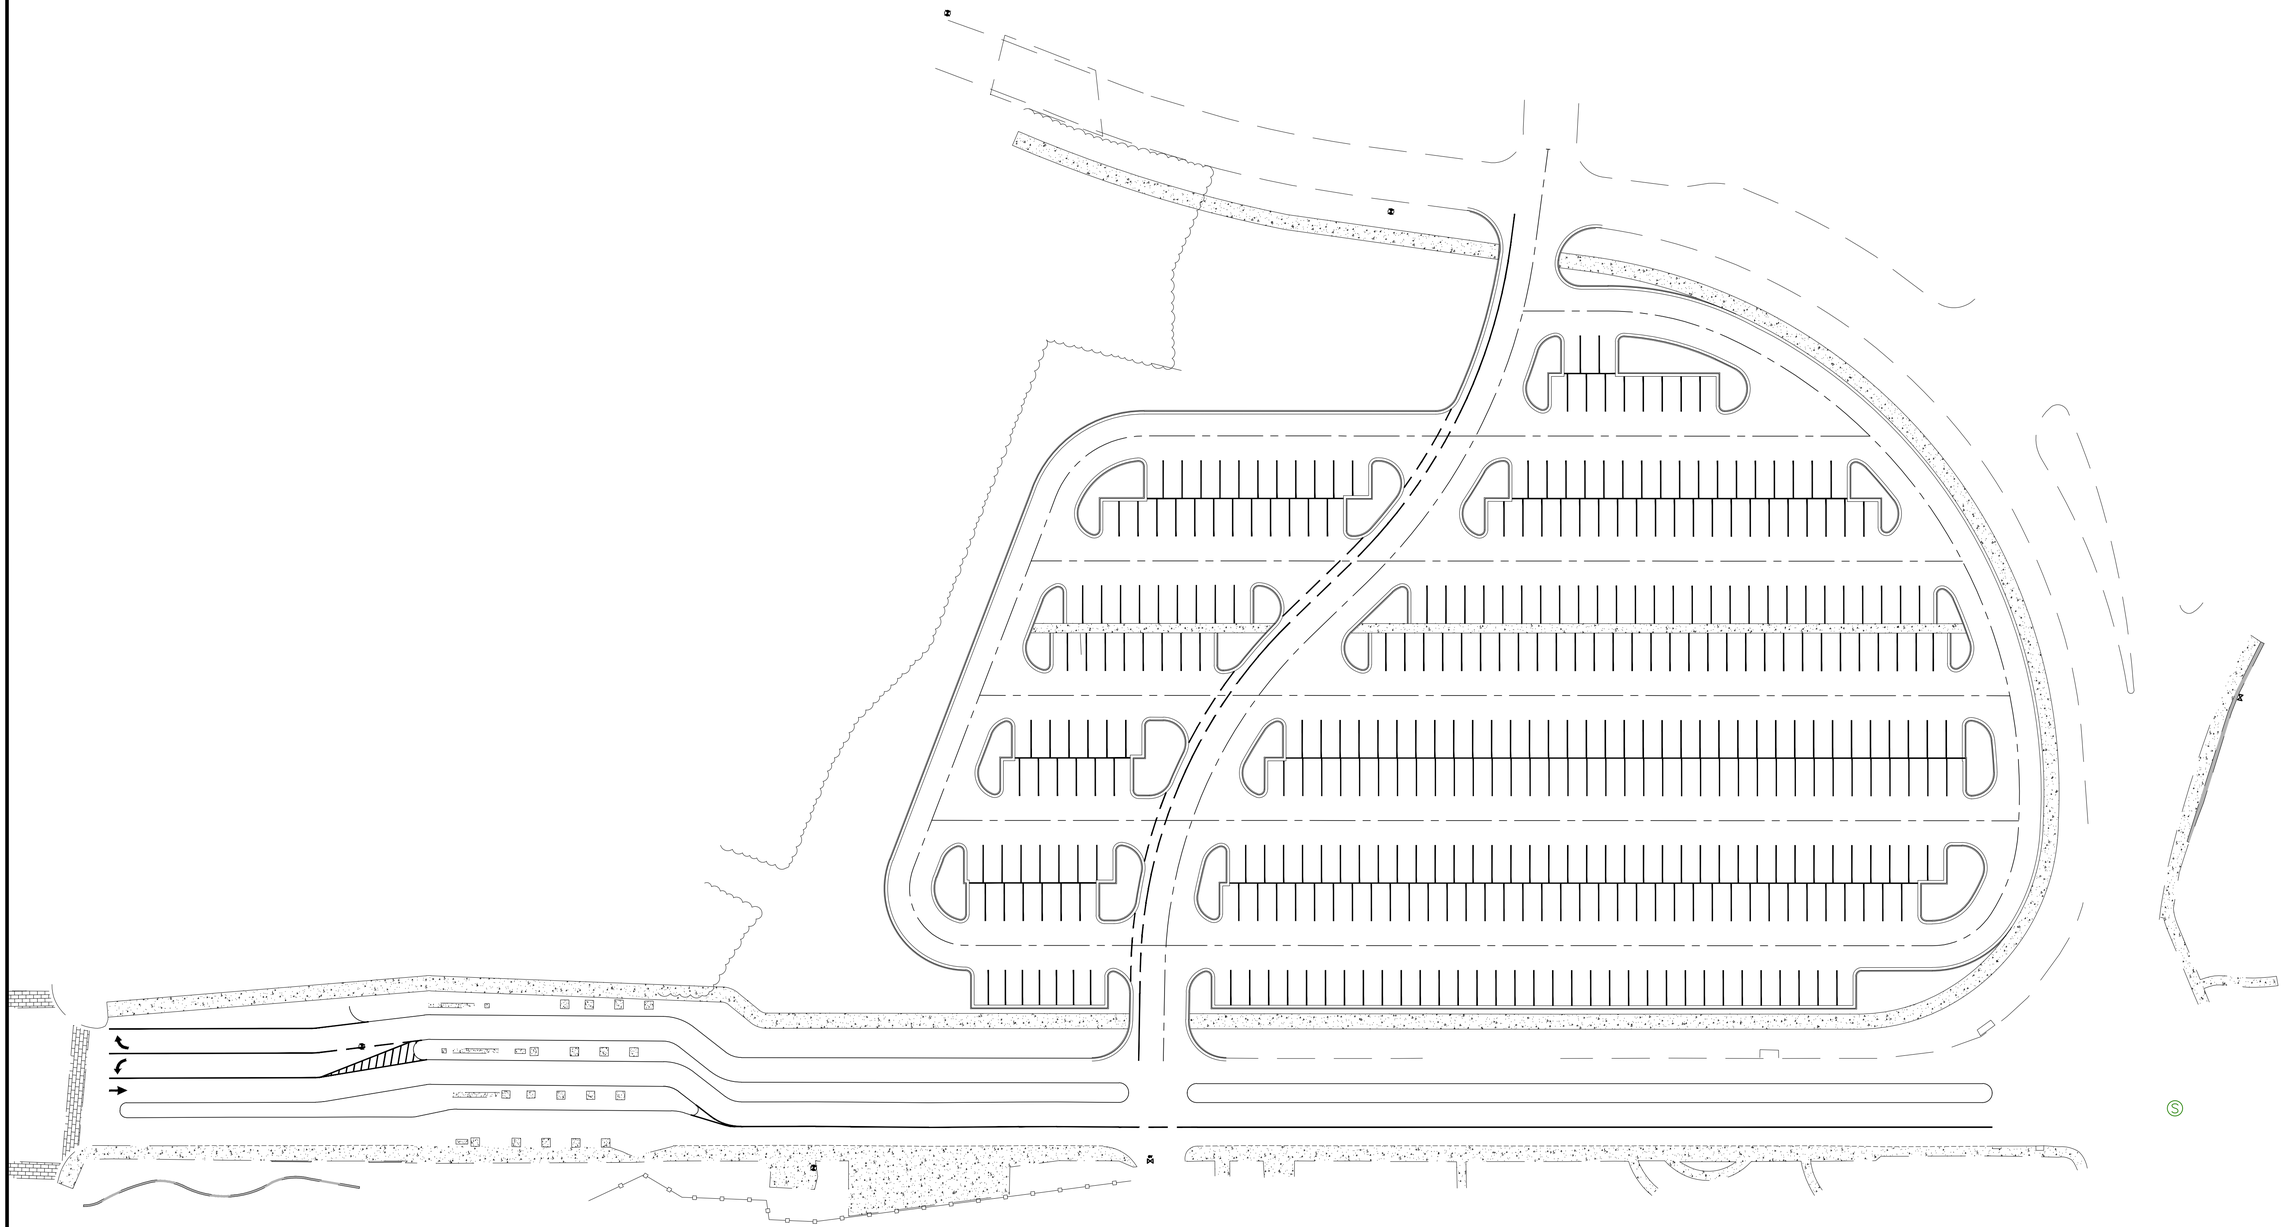

40 0 40 80 120

GRAPHIC SCALE IN FEET
SCALE: 1"=40'

TRAVERSE
LAND SERVICES, LLC
SURVEY — PLAN — DESIGN
253 CARL VINSON PARKWAY
WARNER ROBINS, GA. 31088
478.922.7724 www.traverse-LS.com

G|E
GRAHAM ENGINEERING SERVICES
DESIGN — PLAN — CONSULTING
253 CARL VINSON PARKWAY
WARNER ROBINS, GA. 31088
478.449.5820
grahamengineeringservices.com

THIS DOCUMENT, AS AN INSTRUMENT OF SERVICE, IS THE PROPERTY OF TRAVERSE LAND SERVICES, LLC, AND IN NO PART THERE OF MAY BE USED OR REPRODUCED IN WHOLE OR IN PART WITHOUT WRITTEN PERMISSION. COPYRIGHT AS DATED TRAVERSE LAND SERVICES, LLC.

CONSTRUCTION DOCUMENTS For:

WALNUT STREET PARKING

MACON-BIBB COUNTY GEORGIA

PN:	25026
DN:	25026-M
DRAWN BY:	CJG
FIELD DATA BY:	TLO
FIELD DATE:	-
REVIEW BY:	CJG
DATE:	11.13.25
SCALE:	1"=40'

REVISIONS

DATE:	COMMENT

GEORGIA REGISTERED No. 45425 PROFESSIONAL ENGINEER CASEY JAMES GRAHAM

GSWCC L2 Design Professional Certification No. 82580

SHEET C301

SITE LAYOUT PLAN