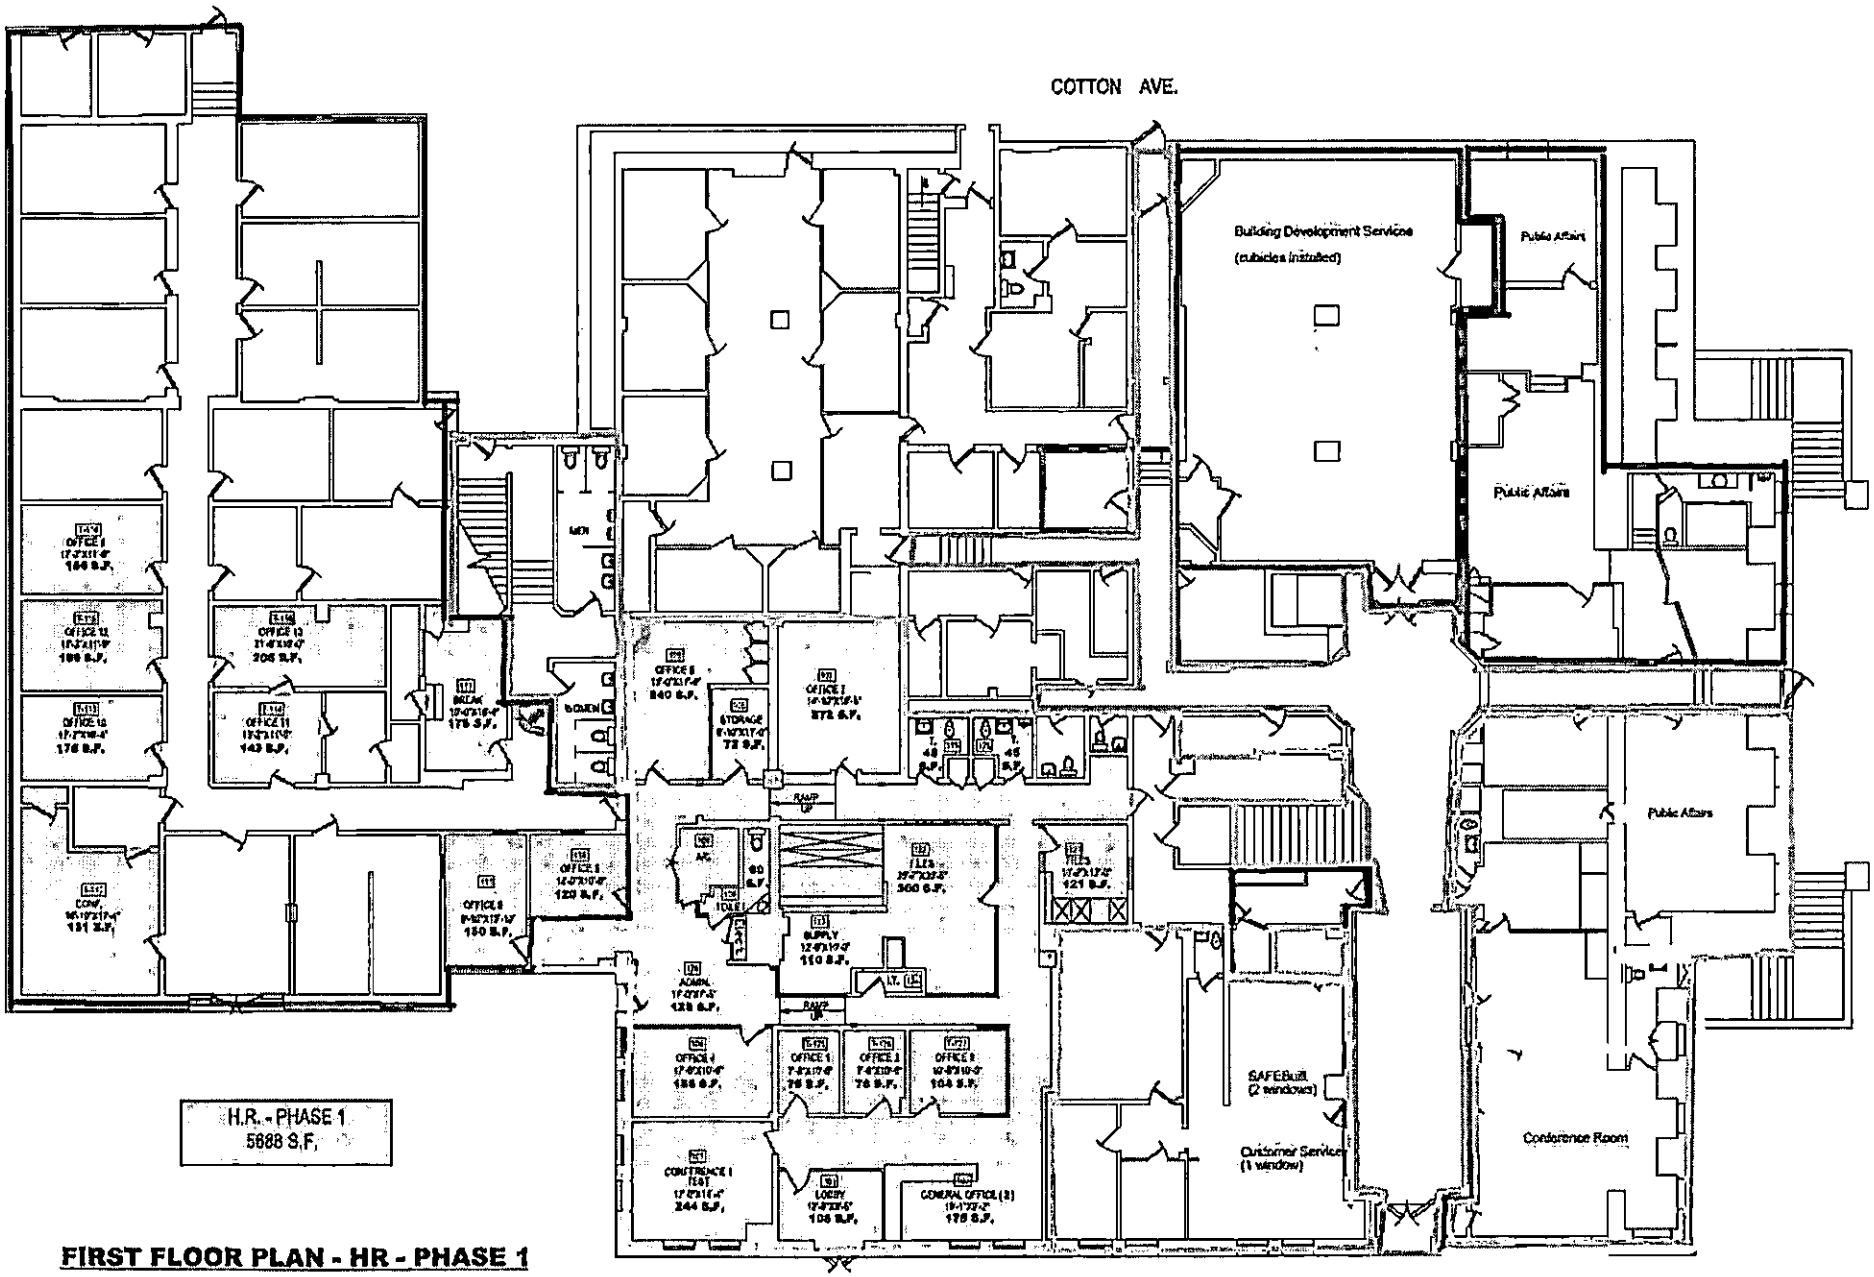

FIRST FLOOR PLAN - HR - PHASE 1

FIRST STREET

- Common Area
- Public Affairs
- Code Enforcement
- H.R. Dept

GRAPHIC SCALE IN FEET
10 5 0 5 10