

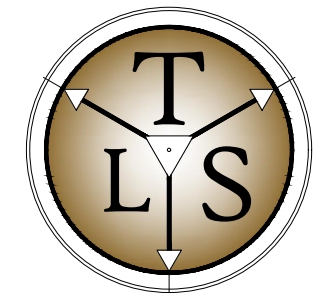


GENERAL SITE INFORMATION		
1	LEGAL DESCRIPTION:	N/A
2	PARCEL NUMBER	MACON-BIBB COUNTY R074-0226
3	PHYSICAL ADDRESS:	125; 151; 225 WALNUT ST
4	ZONING-USE:	EXISTING: N/A PROPOSED: N/A
5	SETBACK LINES:	FRONT= N/A SIDE= N/A REAR= N/A
6	PROJECT AREA:	SITE= 5.27 ac DISTURBED= 5.27 ac
7	PORTIONS OF THIS PROPERTY DO LIE IN A SPECIAL FLOOD HAZARD DISTRICT PER NFIP FIRM PANEL No. 13021C0153G DATE 06.07.2017	
8	"STATE WATERS" DO NOT LIE ON OR WITHIN 200' OF THE PROJECT SITE.	

CONTACT INFORMATION	
OWNER/PRIMARY PERMITEE: MACON BIBB COUNTY 700 POPLAR ST MACON, GEORGIA 31208	
24-HR CONTACT: BOB BROWN PHONE: 478.742.1208 EMAIL: BBROWN@BTBINC.COM	
DESIGN PROFESSIONAL: CASEY GRAHAM GRAHAM ENGINEERING SERVICES 253 CARL VINSON PARKWAY WARNER ROBINS, GEORGIA 31088 PHONE: 478-449-5820 EMAIL: CASEY@GRAHAMENGINEERINGSERVICES.COM	

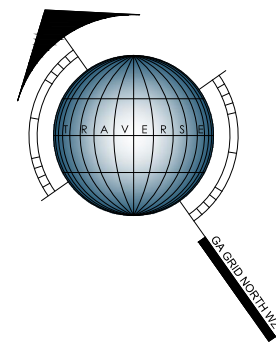

TRAVERSE
LAND SERVICES, LLC
SURVEY · PLAN · DESIGN
253 CARL VINSON PARKWAY
WARNER ROBINS, GA. 31088
478.922.7724 www.traverse-ls.com

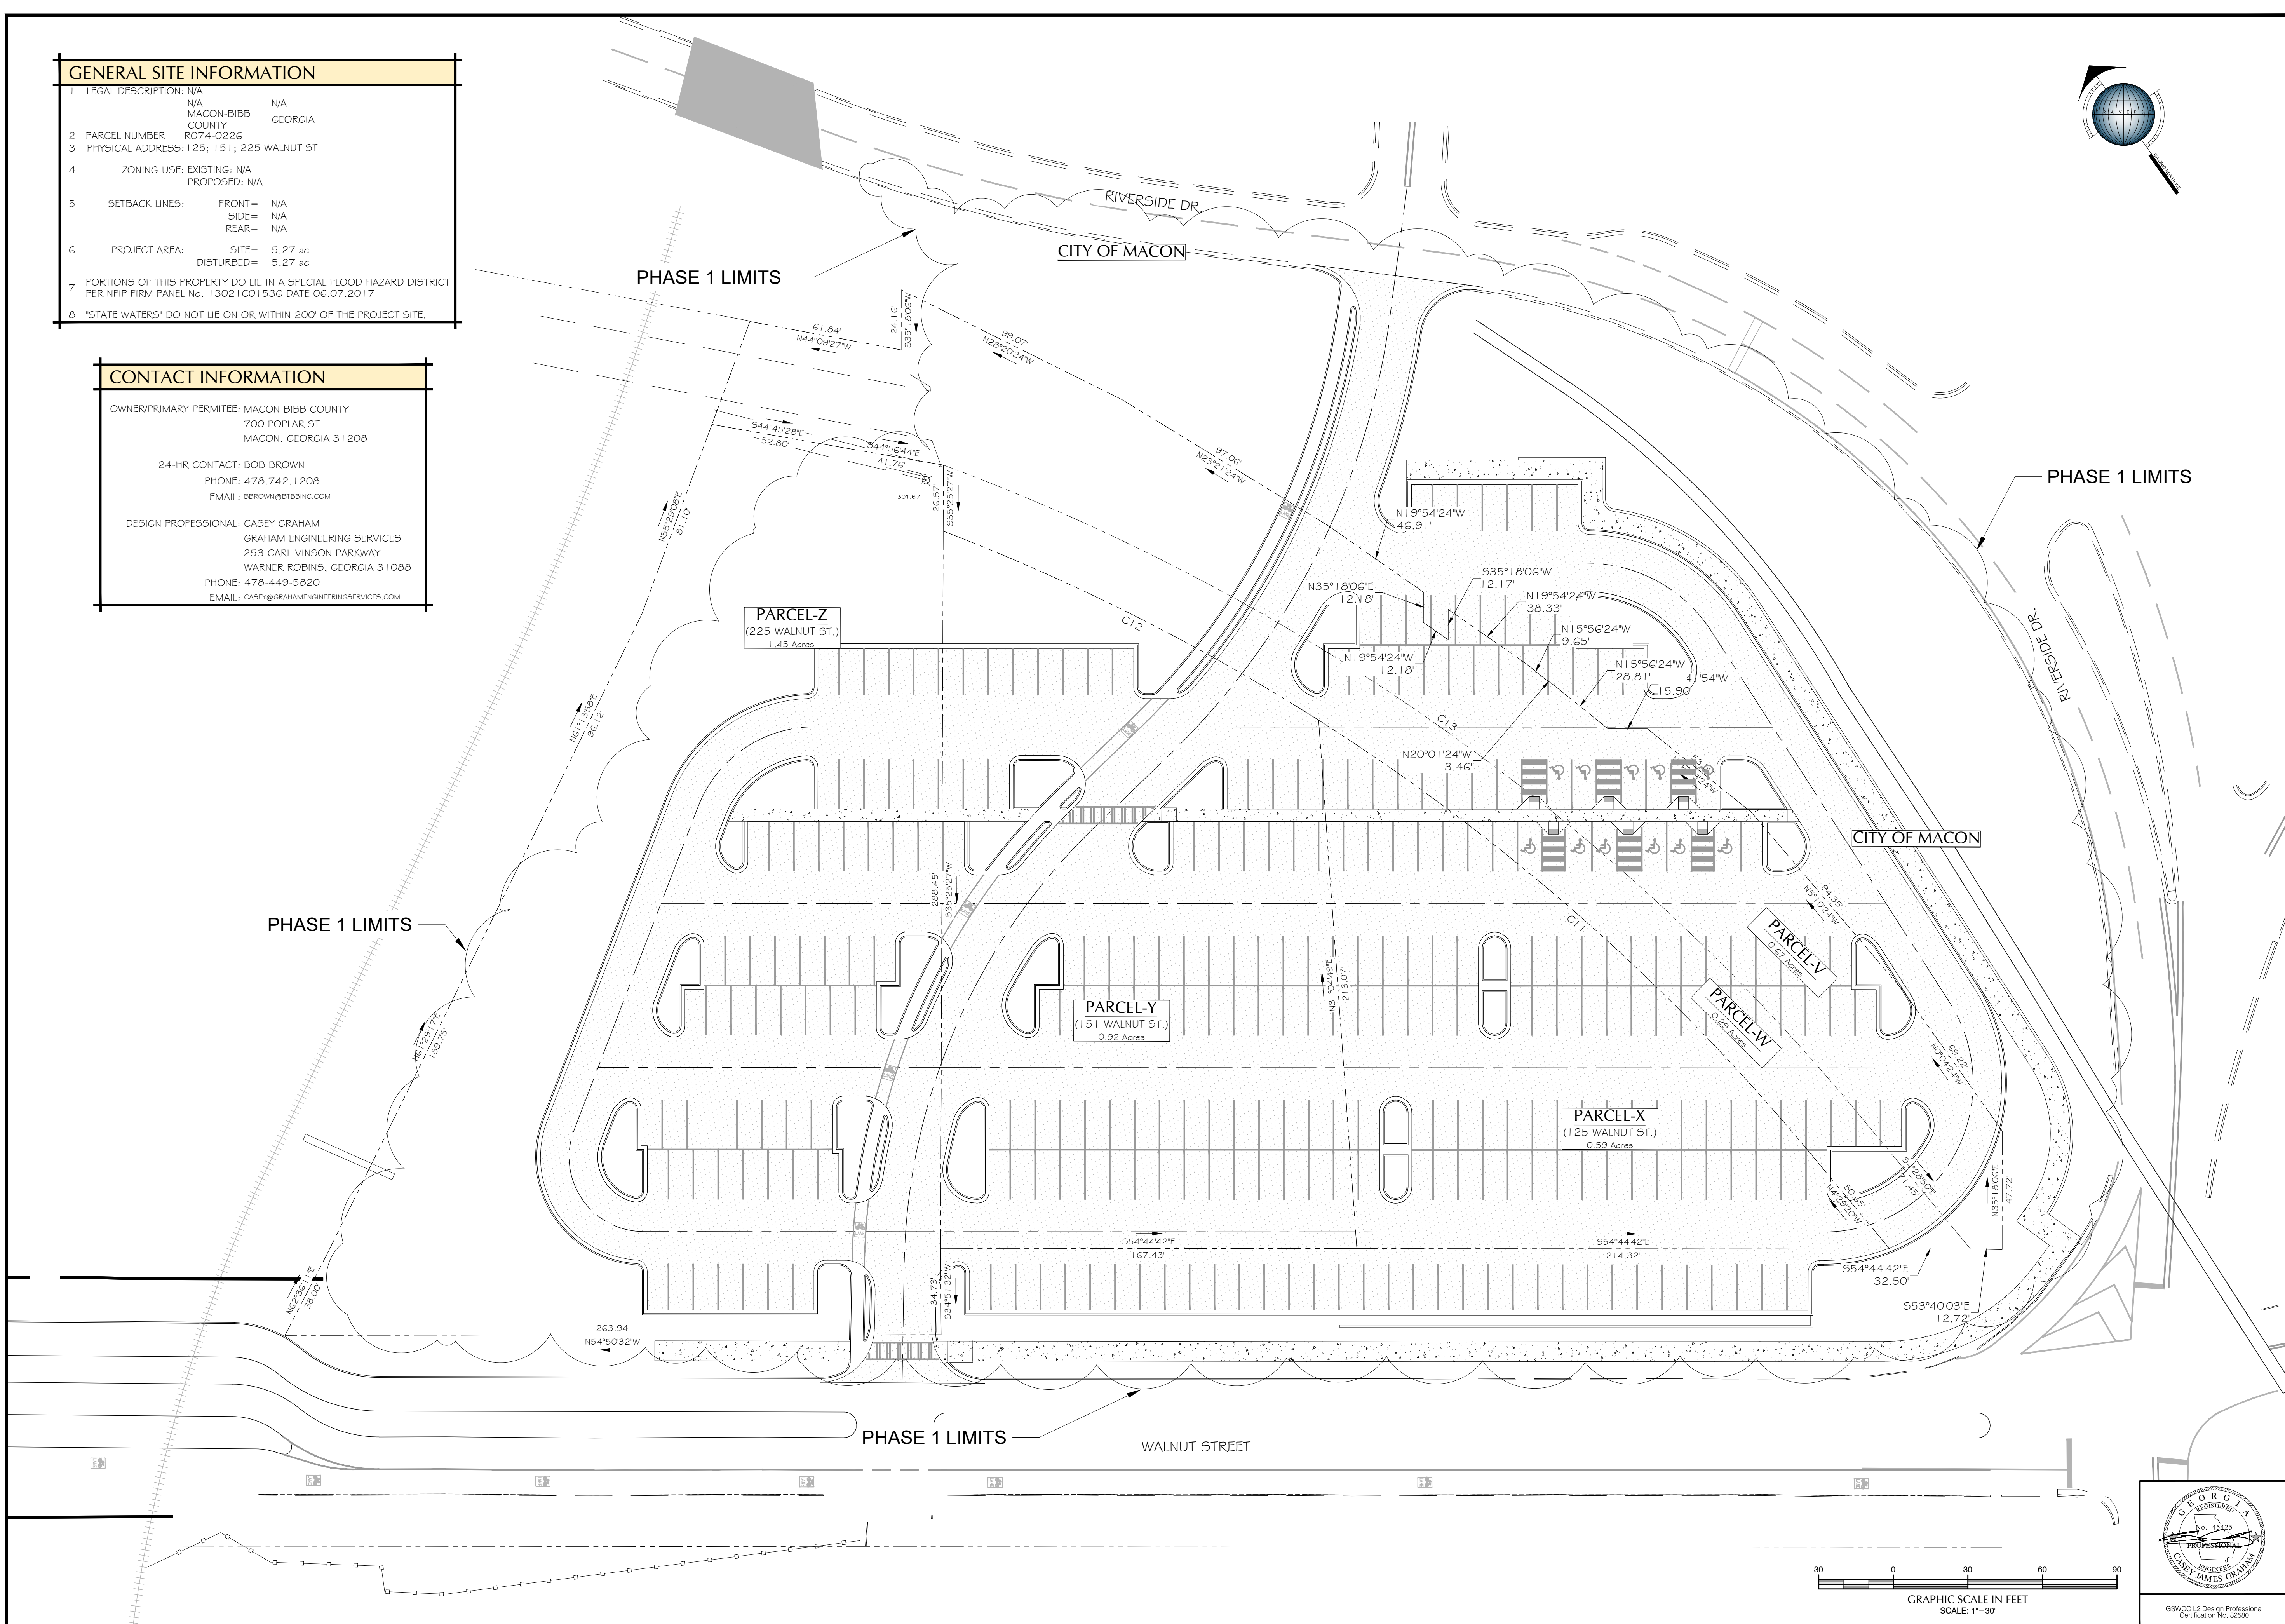

GRAHAM ENGINEERING SERVICES
DESIGN · PLAN · CONSULTING
253 CARL VINSON PARKWAY
WARNER ROBINS, GA. 31088
478.449.5820
grahamengineeringservices.com

THIS DOCUMENT, AS AN INSTRUMENT OF SERVICE, IS THE PROPERTY OF TRAVERSE LAND SERVICES, LLC, AND NO PART THEREOF MAY BE USED OR REPRODUCED IN WHOLE OR IN PART WITHOUT WRITTEN PERMISSION. COPYRIGHT © 2024 TRAVERSE LAND SERVICES, LLC.

CONSTRUCTION DOCUMENTS For:

**WALNUT STREET PARKING
(PHASE 1)**




PN: 25026
DN: 25026-M2
DRAWN BY: C/JG
FIELD DATA BY: TLO
FIELD DATE: -
REVIEW BY: C/JG
DATE: 01.15.26
SCALE: VARIES

REVISIONS	DATE	COMMENT	MWA COMMENTS - ROUND 1
1	1/28/2026	GRADING REVISION 1	
2	2/10/2026	GRADING REVISION 2	
3	2/18/2026		
4			
5			
6			
7			
8			
9			
10			

C301

SITE LAYOUT

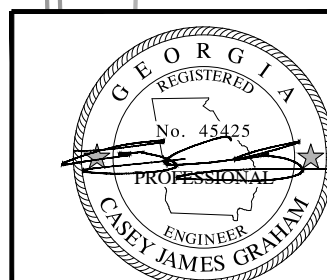

GSWCC L2 Design Professional
Certification No. 62380